

P-3101

SLOP TRUCK LOADING PUMP

TYPE: CENTRIFUGAL  
CAPACITY: 30 m<sup>3</sup>/h  
TDH: 40 MLC  
INSTALLED POWER: 9.5 kW  
MATERIAL: SS-316L

P-3191


SLOP PUMP (MOB. REC. CAR)

TYPE: CENTRIFUGAL  
CAPACITY: 20 m<sup>3</sup>/h  
TDH: 25 MLC  
INSTALLED POWER: 3.3 kW  
MATERIAL: SS-316L

V-3191

MOBILE RECEIVING CAR

CAPACITY: 8 m<sup>3</sup>  
MATERIAL: SS-316L

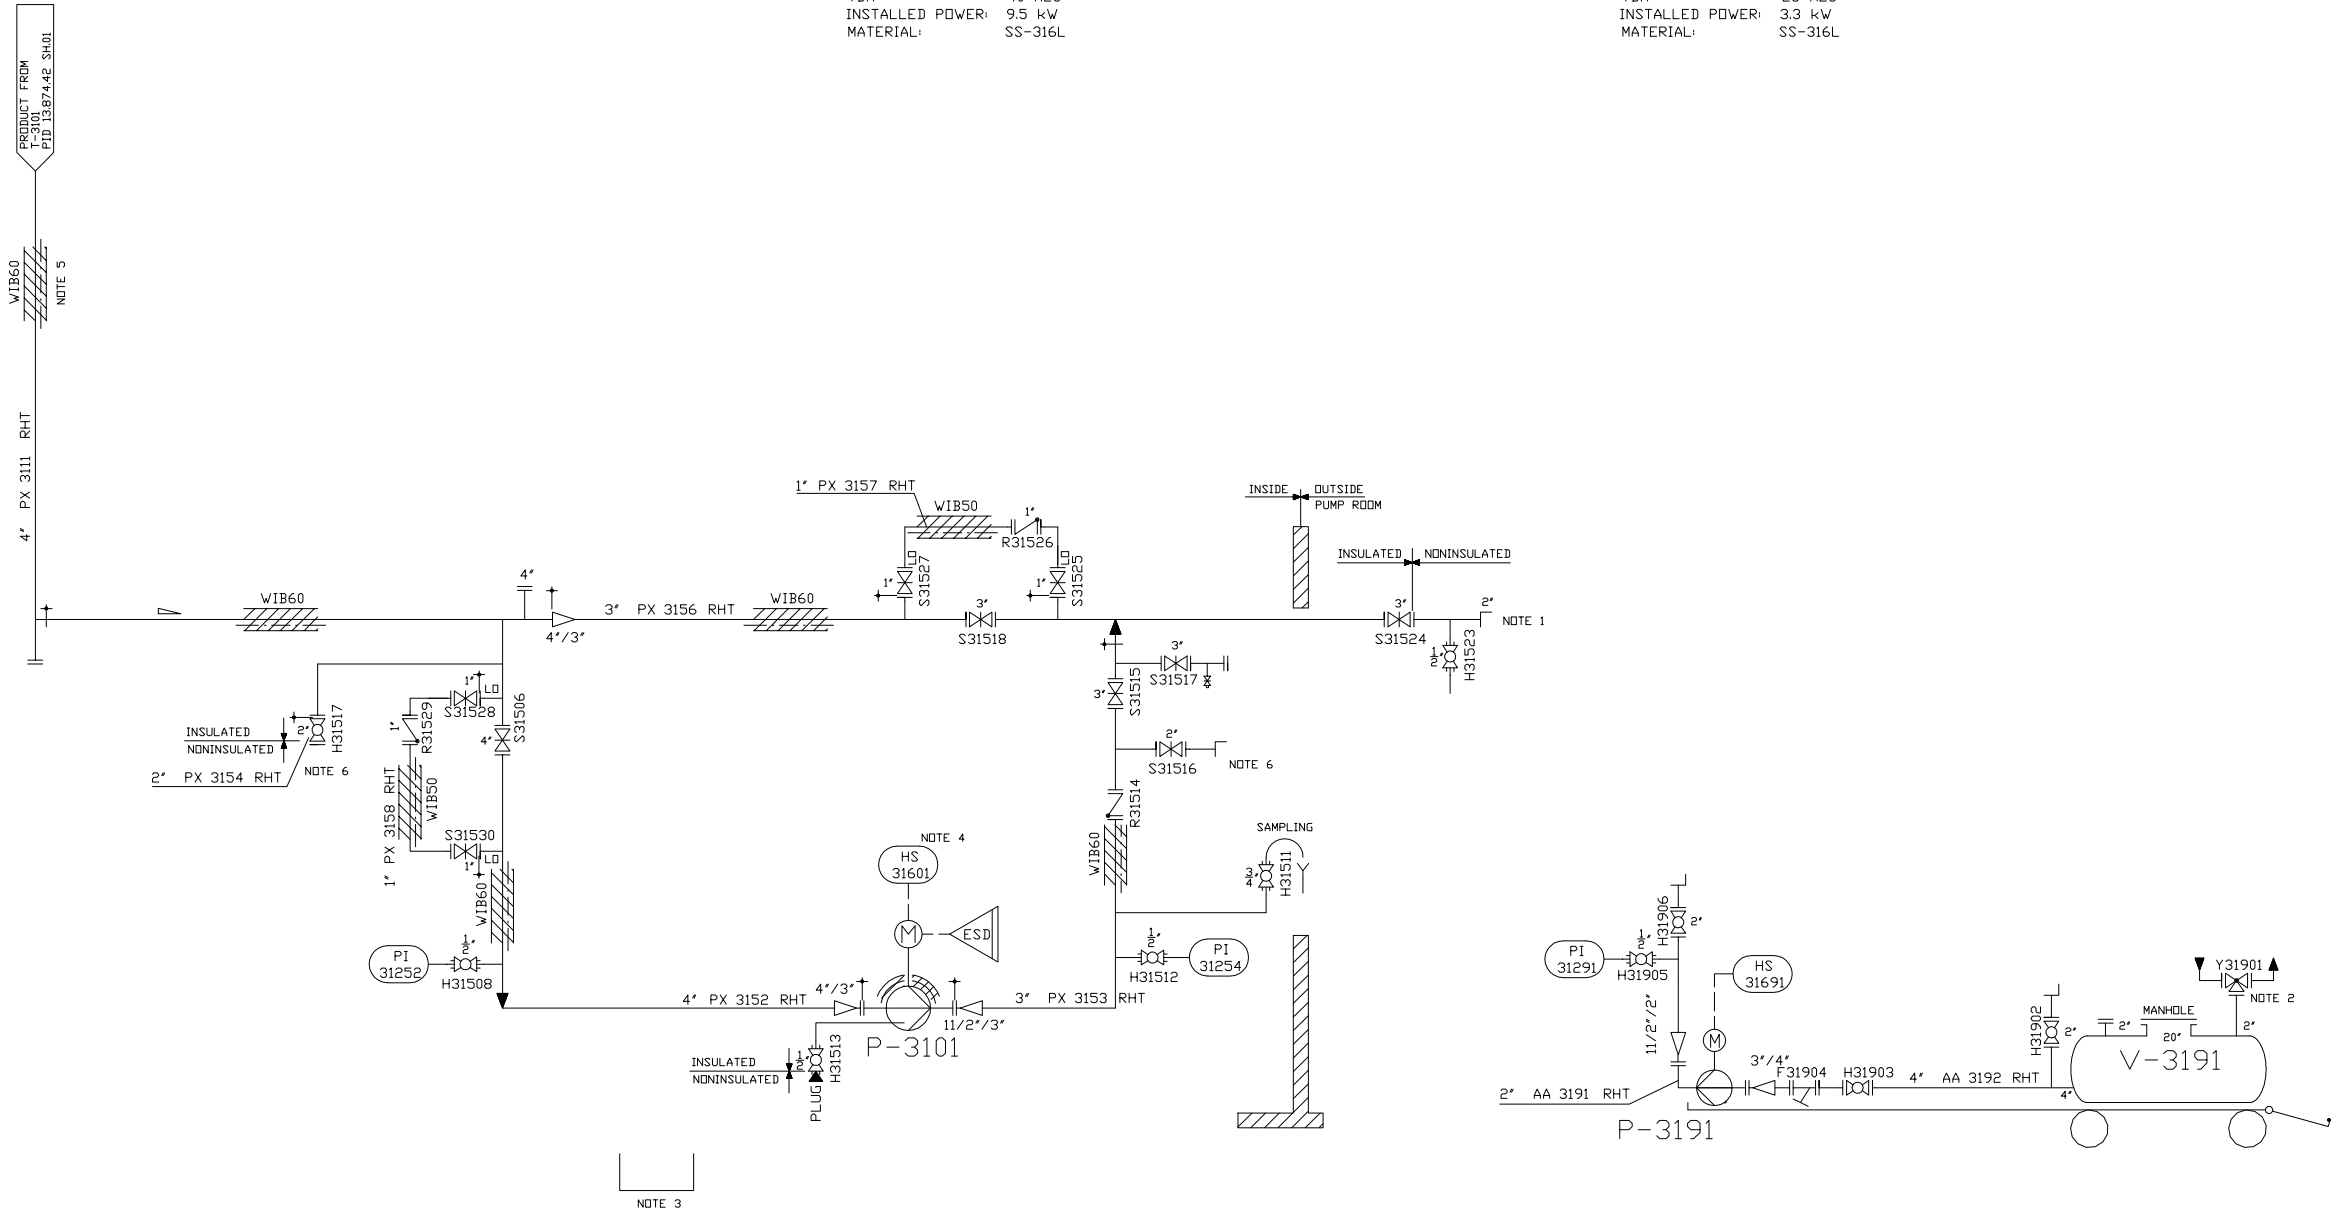

NOTES:

- 1 : COUPLING: 2" KAMLOK OPW, S.S. 633-FB ADAPTOR (NPT MALE) INCLUDING S.S. CAP (634-B)
- 2 : SET PRESSURES -50/+350 mm WG  
OUTLET PROVIDED WITH DEMISTER
- 3 : PORTABLE DRIP PAN
- 4 : START/STOP AT LOADING STATION
- 5 : ALL INSULATED LINES TO BE PROVIDED WITH ELECTRICAL TRACING
- 6 : LOCATION OF DRAINS WILL BE FIXED DURING ERECTION

**APPROVED**

*By Ismail at 10:04 am, Dec 17, 2014*

09	17.09.09	SZH	BIK	AS BUILT
08	31.12.03	MAA	IU	SECOND AS BUILT CORRECTED
07	15.05.98	Wey	Go	FIRST AS BUILT CORRECTED
06	09.03.98	Wey	Go	AS BUILT
05	03.09.97	Zahr	Sch	NO CHANGES
04	24.04.97	Zahr	Sch	GENERAL REVISION
03	06.12.96	Zahr	Sch	VENDOR INFORMATION AND COMMENTS OF CLIENT ADDED
02	08.10.96	Zahr	Sch	GENERAL REVISION+DESIGN REVIEW 04.10.96
01	23.08.96	Mn		COMMENTS ACC. TO DESIGN REVIEW 13.08.96
rev.	date	made	checked	description of revision
19	96	date	made	scale
made	23.07.	Mn		DIN size A1
checked				sheet 02 of 02
released				
				<b>PREUSSAG</b> <b>NOELL</b> Noell-LGA Gastechnik GmbH
INTEGRATED LIQUID CHEMICAL TERMINAL & STORAGE FARM AT PORT QASIM / PAKISTAN				project no 220713874.42+AQ17 ident no dok no rev
<b>ENGRO</b>				<b>ENGRO PAKTANK TERMINAL LTD.</b>
PID SLOP TRUCK LOADING				EPTL doc no 1 0 0 0 2 0 1 9 rev.